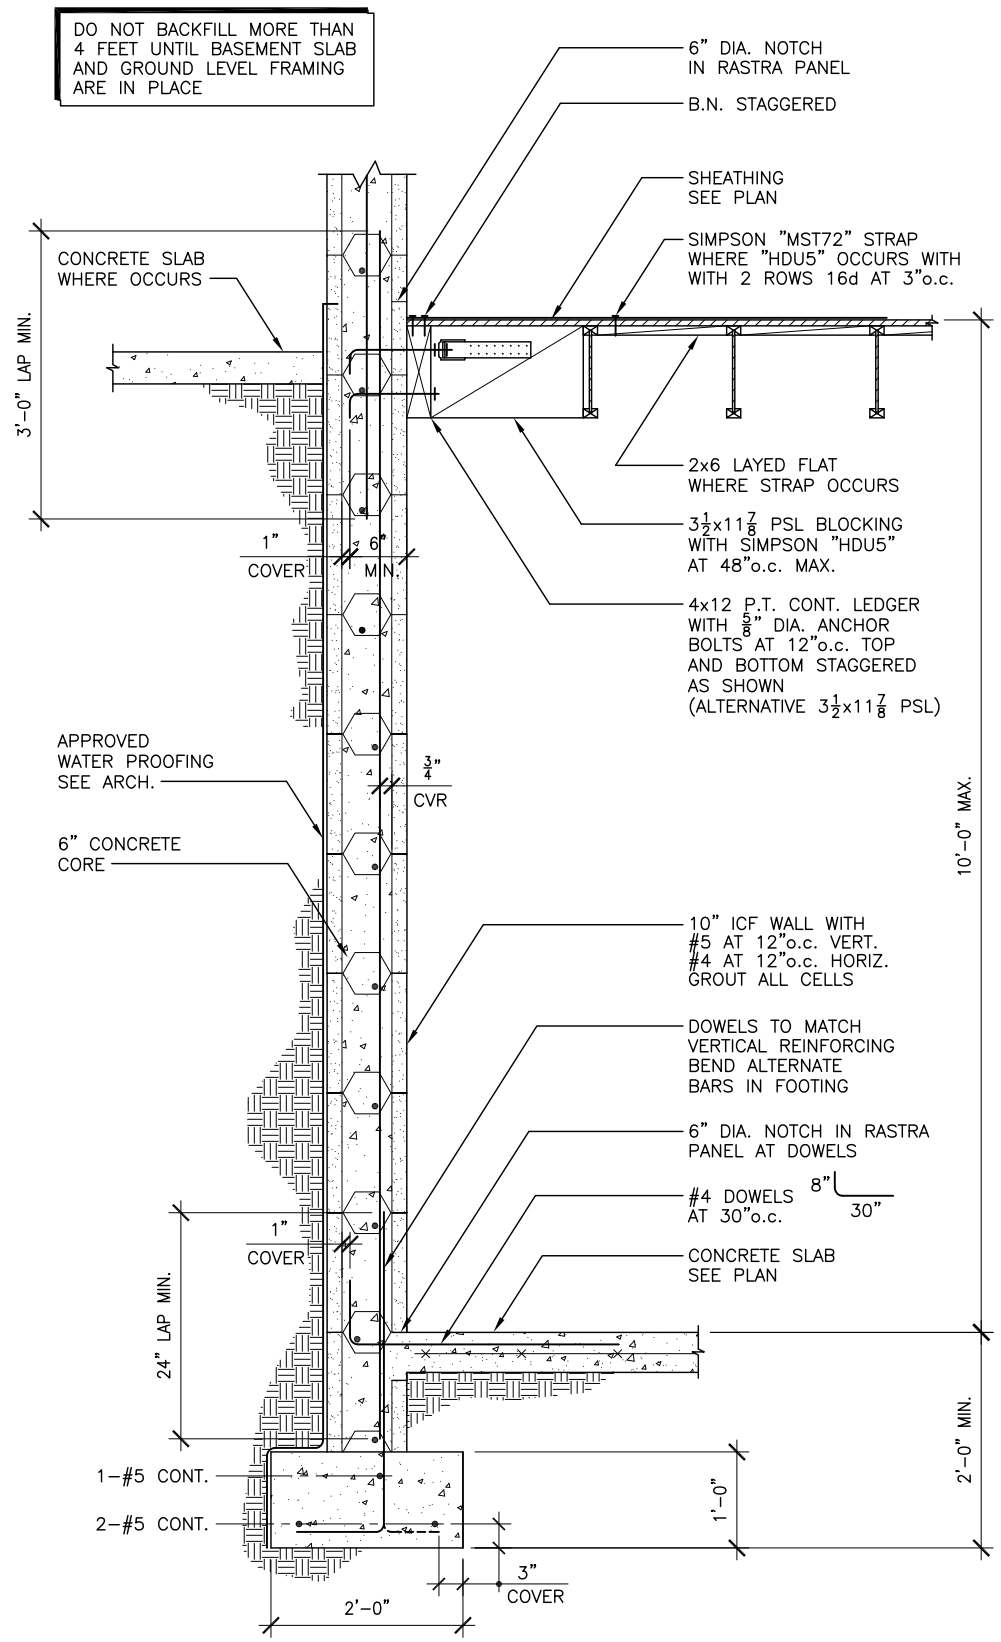

TYPICAL BASEMENT WALL (SK2)

1/2"=1'

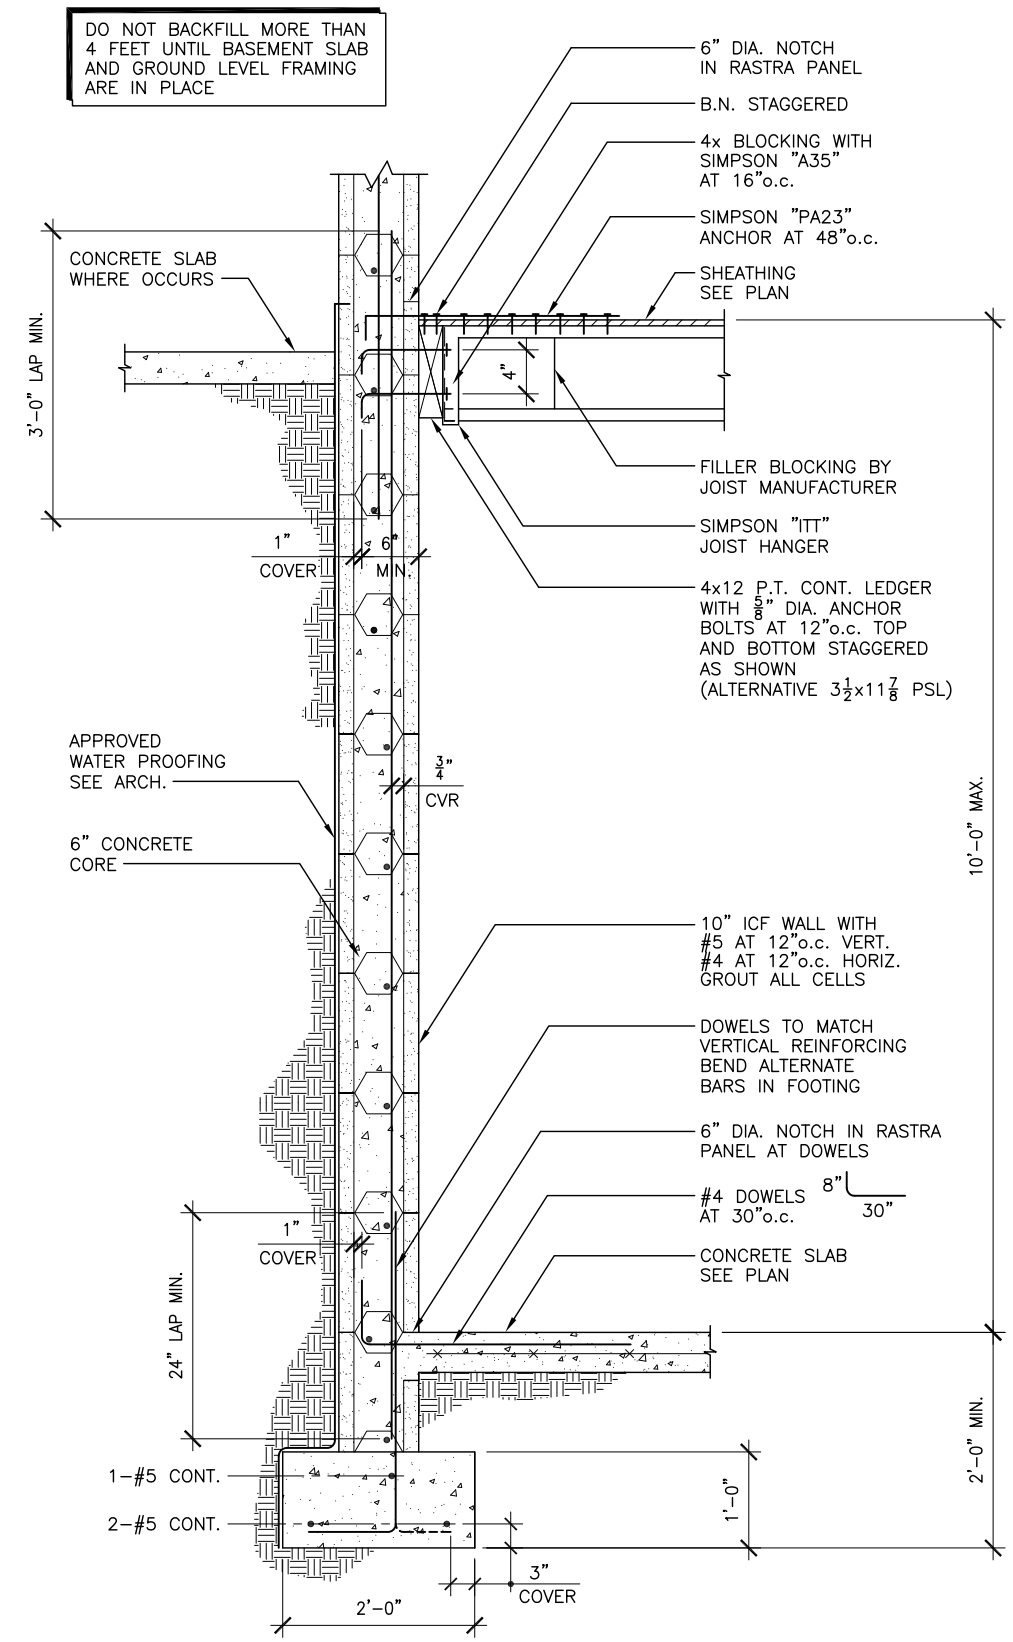

TYPICAL BASEMENT WALL (SK1)

1/2"=1'

No.	DATE	REVISION DESCRIPTION
1	01-01-2010	PROGRESS
2		
3		
4		
5		
6		

DATE ISSUED 01-01-2010

DRAW BY ML

CHECKED BY TL

BASEMENT WALL DETAILS

S1.0